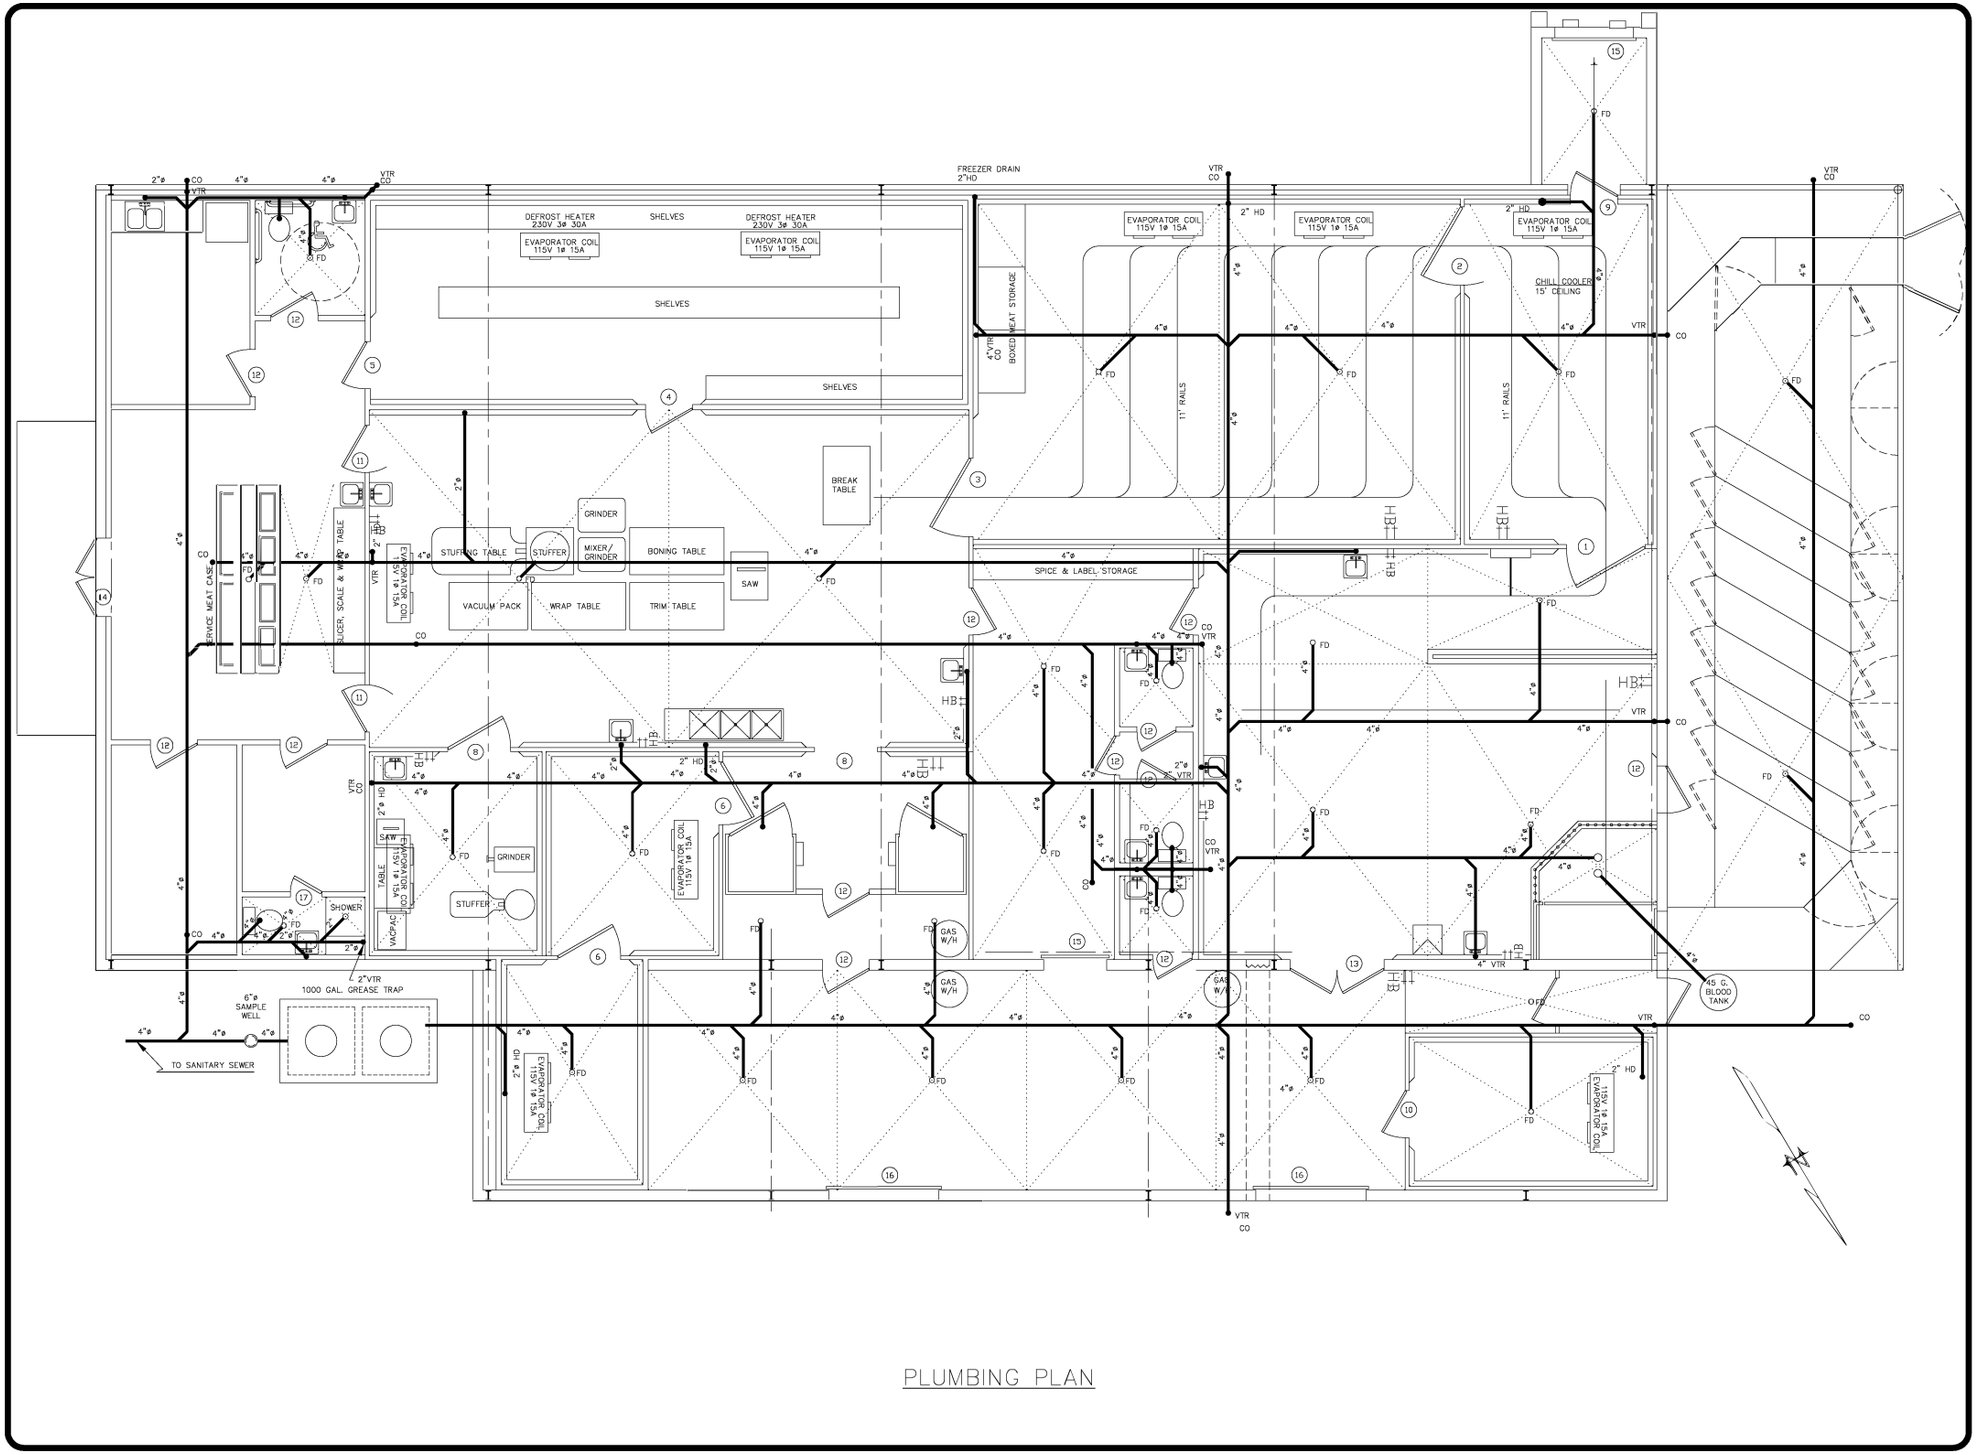

PLUMBING PLAN

GINDER DESIGN & DRAFTING SERVICE
212 LIBERTY STREET
(409) 597-6700
P. O. BOX 220
MONTGOMERY, TEXAS 77356

DRAWN	WTG
CHECKED	
DATE	08/15/03
SCALE	1/4"=1'-0"
JOB NO.	0815031
SHEET	5

COLD STORAGE
CONSTRUCTION SERVICES, INC.
10611 COMMERCE ROW – SUITE 250
P.O. BOX 526
MONTGOMERY, TEXAS 77356
METRO: (936) 448–4115
EMAIL: coldstorage@consolidated.net
FAX: (936) 582–6185

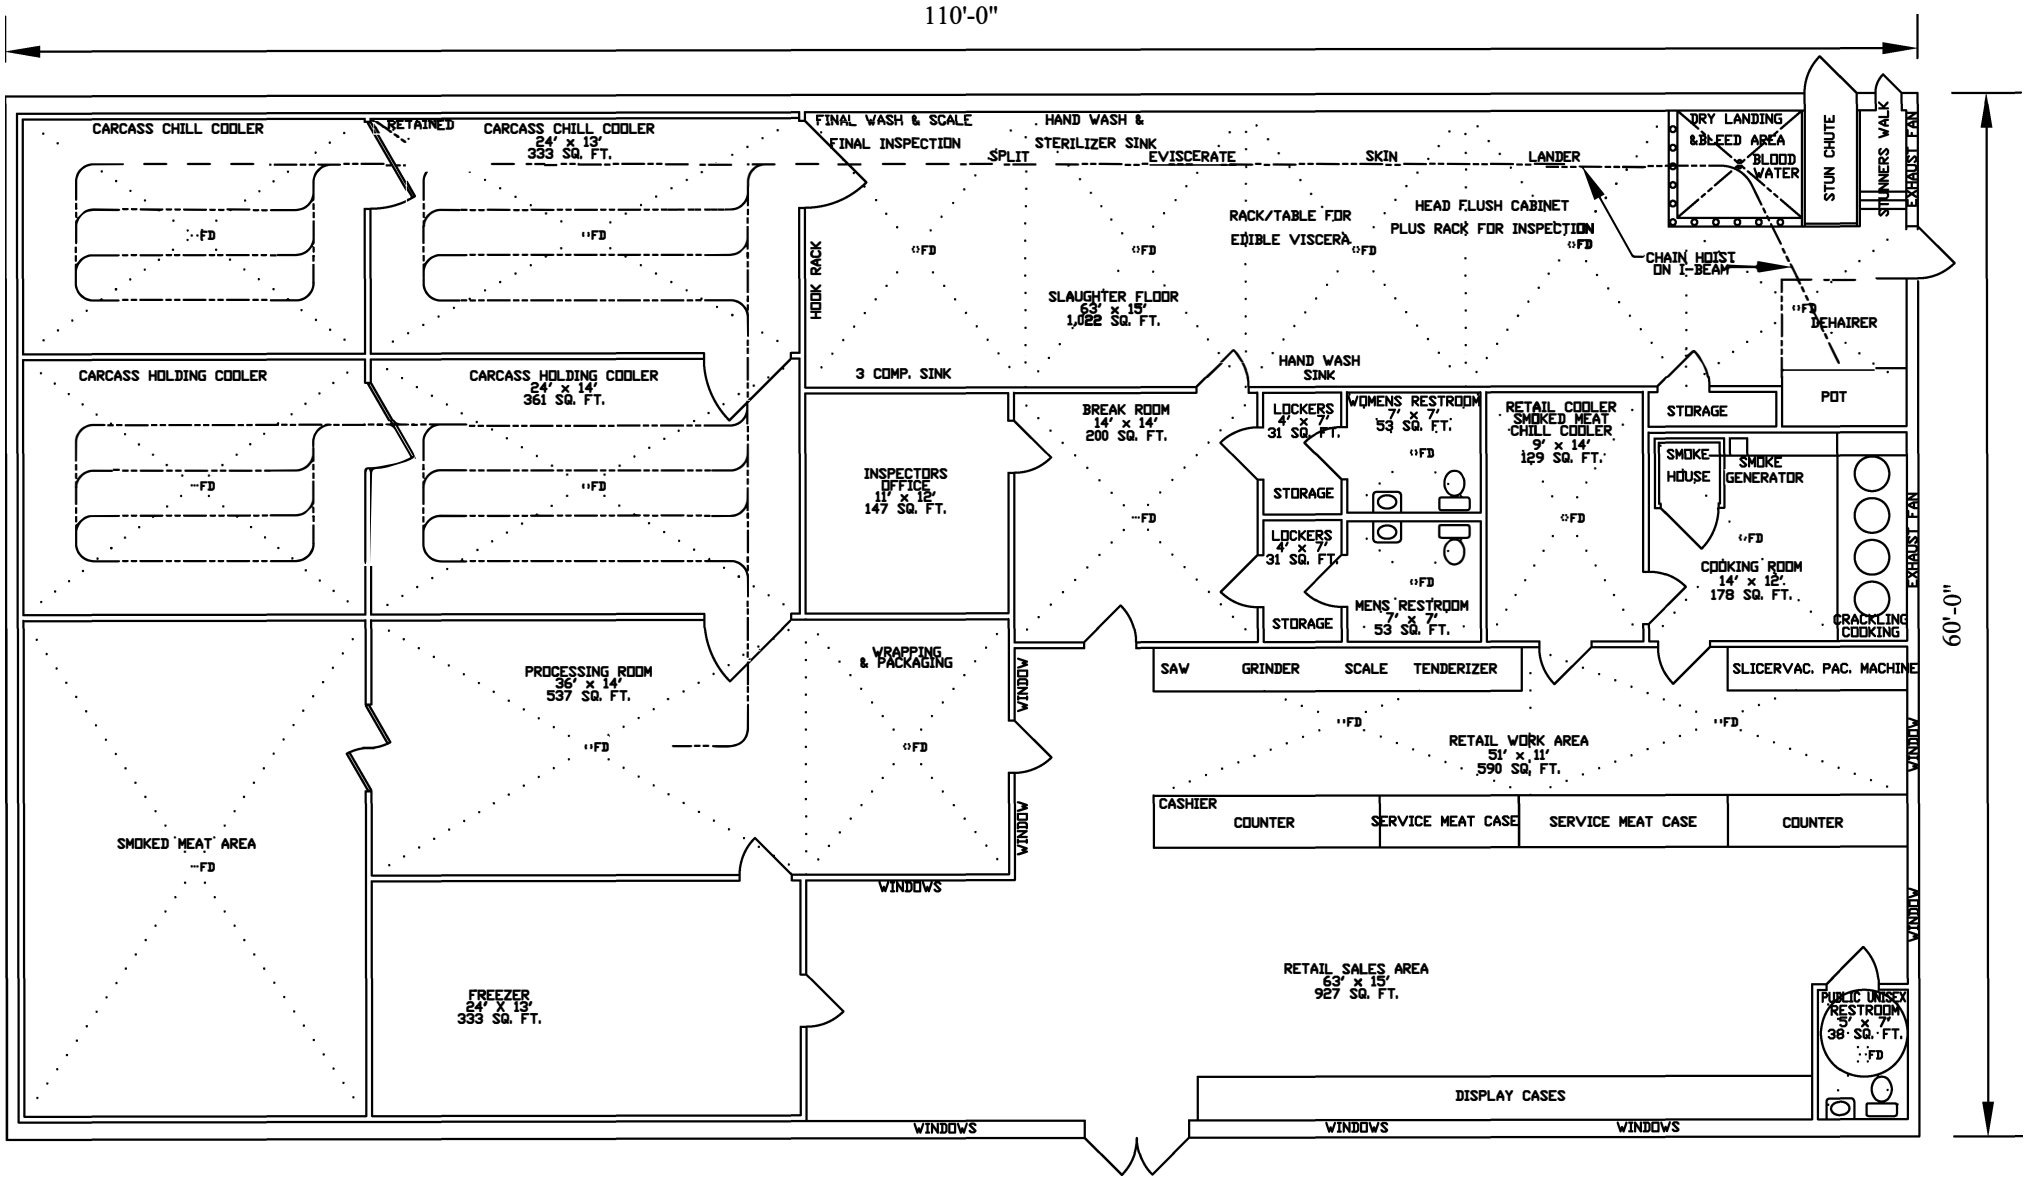

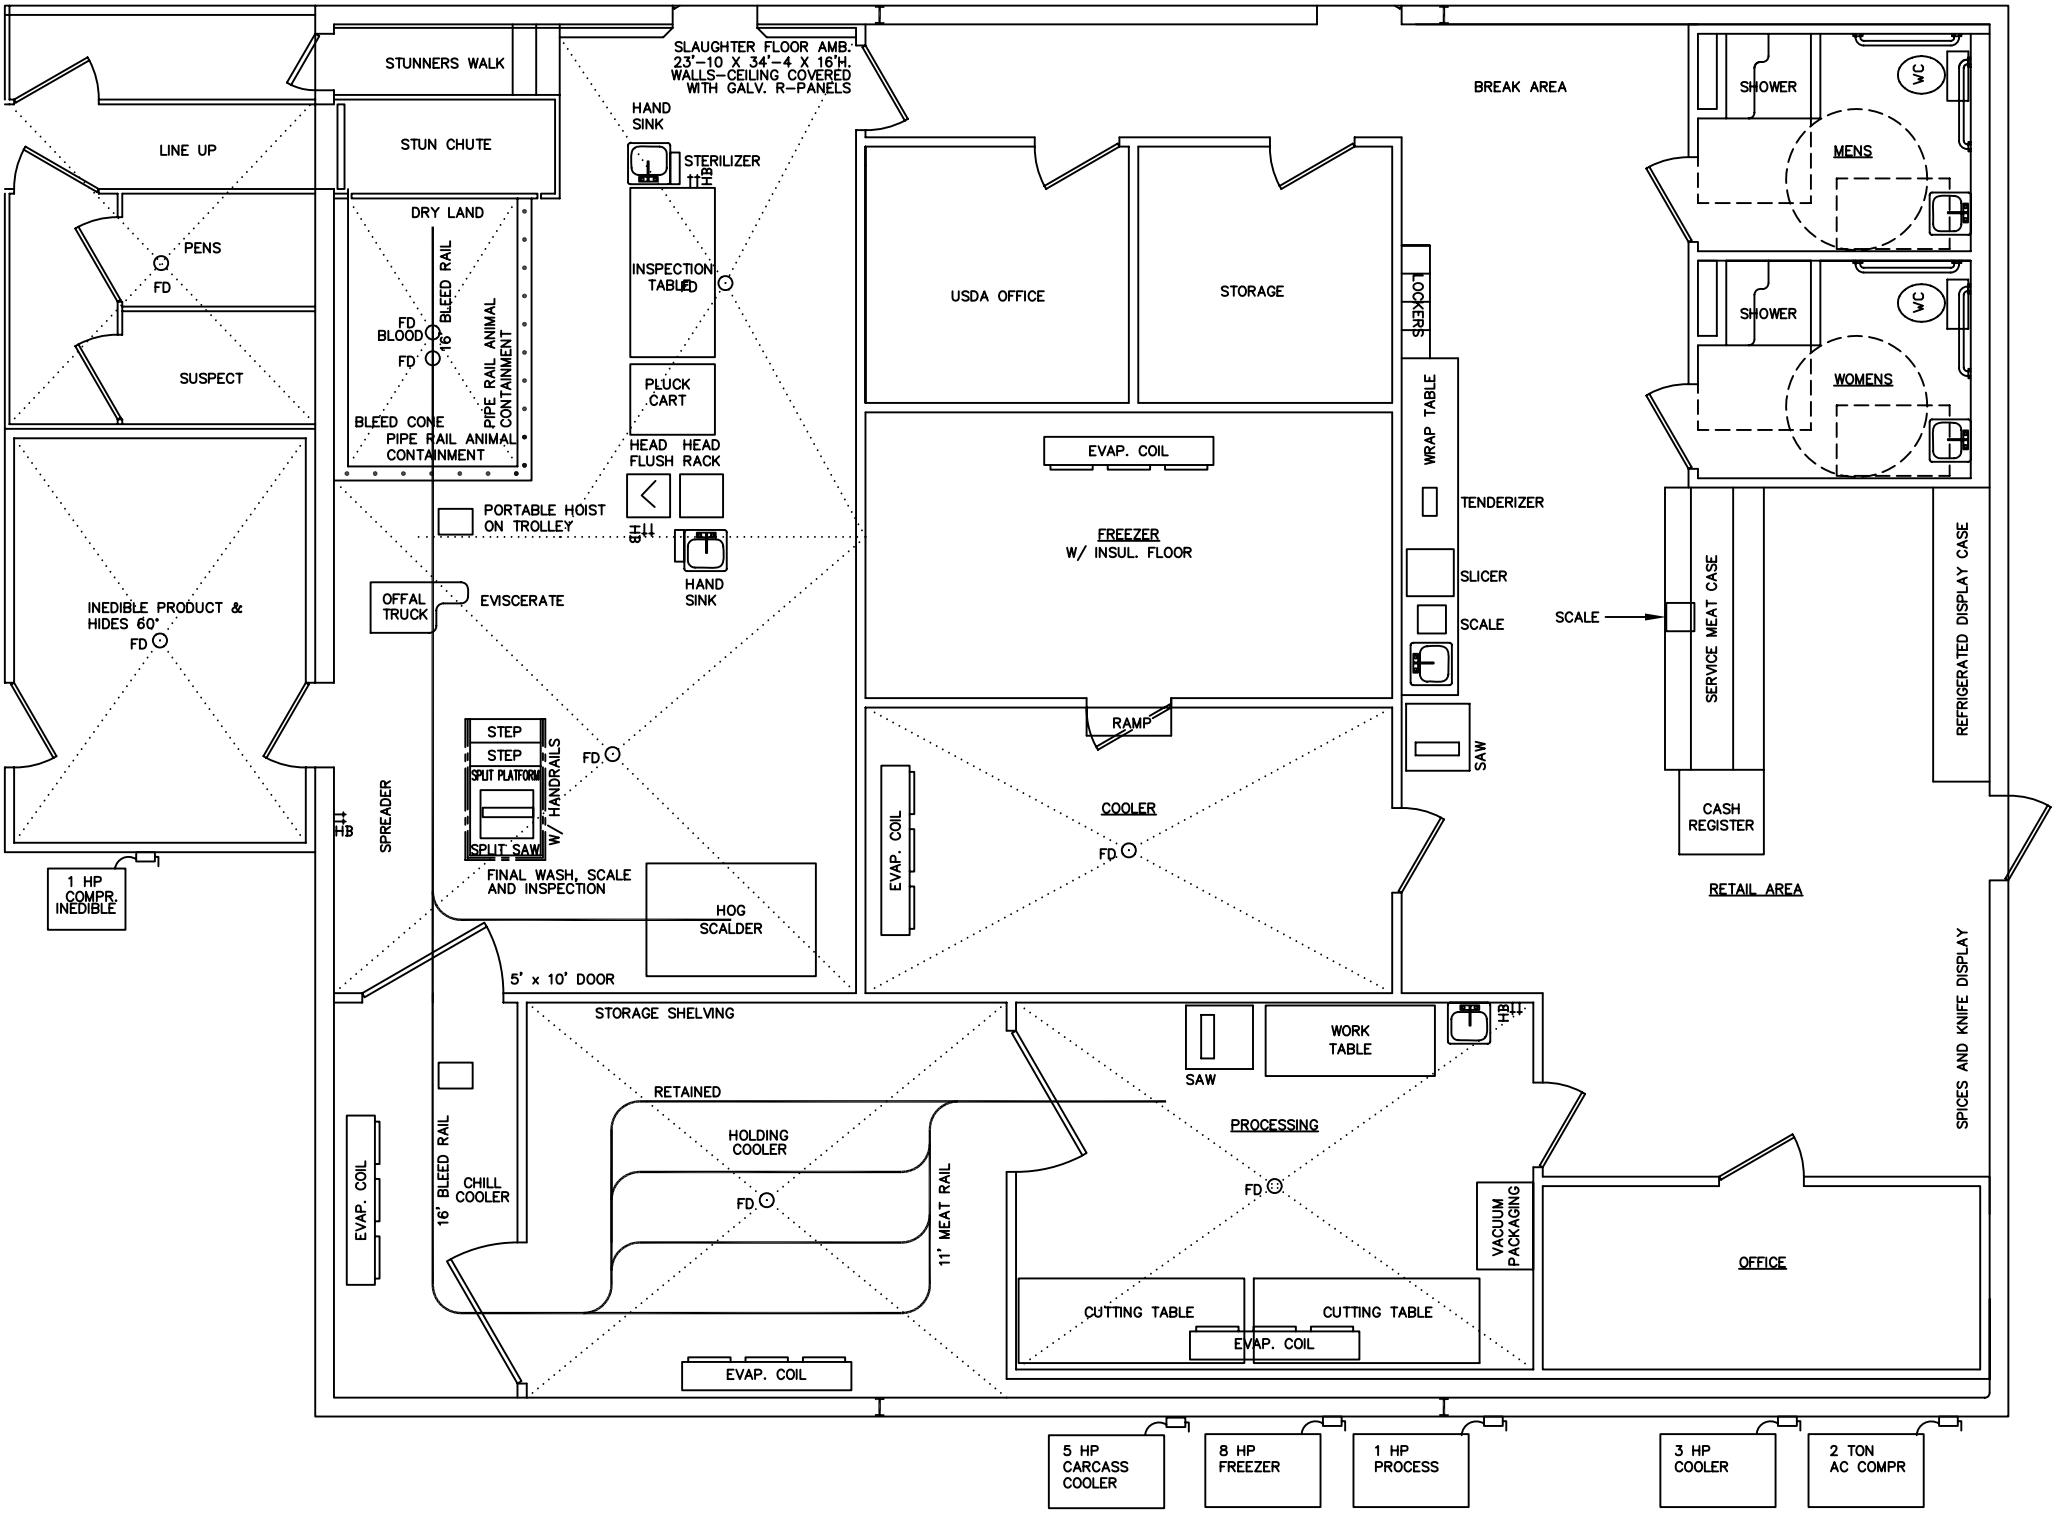
STUNNERS WALK
SLAUGHTER FLOOR AMB.
23'-10 X 34'-4 X 16'H.
WALLS-CEILING COVERED
WITH GALV. R-PANELS
BREAK AREA
SHOWER
WC
MENS
LINE UP
STUN CHUTE
HAND SINK
STERILIZER
HB
DRY LAND
PENS
FD
16' BLEED RAIL
PIPE RAIL ANIMAL CONTAINMENT
INSPECTION TABLE
USDA OFFICE
STORAGE
LOCKERS
SHOWER
WC
WOMENS
SUSPECT
FD
BLOOD
FD
PLUCK CART
BLEED CONE
PIPE RAIL ANIMAL CONTAINMENT
HEAD FLUSH
HEAD RACK
EVAP. COIL
WRAP TABLE
TENDERIZER
PORTABLE HOIST ON TROLLEY
HB
HAND SINK
FREEZER
W/ INSUL. FLOOR
SLICER
SCALE
SCALE
SERVICE MEAT CASE
REFRIGERATED DISPLAY CASE
INEDIBLE PRODUCT & HIDES 60°
FD
OFFAL TRUCK
EVISCERATE
RAMP
SAW
STEP
STEP
SPLIT PLATFORM
W/ HANDRAILS
SPLIT SAW
FD
SPREADER
HB
EVAP. COIL
COOLER
FD
CASH REGISTER
RETAIL AREA
1 HP COMPR. INEDIBLE
FINAL WASH, SCALE AND INSPECTION
HOG SCALDER
5' x 10' DOOR
STORAGE SHELVING
SAW
WORK TABLE
HB
RETAINED
HOLDING COOLER
PROCESSING
SPICES AND KNIFE DISPLAY
EVAP. COIL
16' BLEED RAIL
CHILL COOLER
FD
11' MEAT RAIL
FD
VACUUM PACKAGING
OFFICE
CUTTING TABLE
CUTTING TABLE
EVAP. COIL
EVAP. COIL
5 HP CARCASS COOLER
8 HP FREEZER
1 HP PROCESS
3 HP COOLER
2 TON AC COMPR